



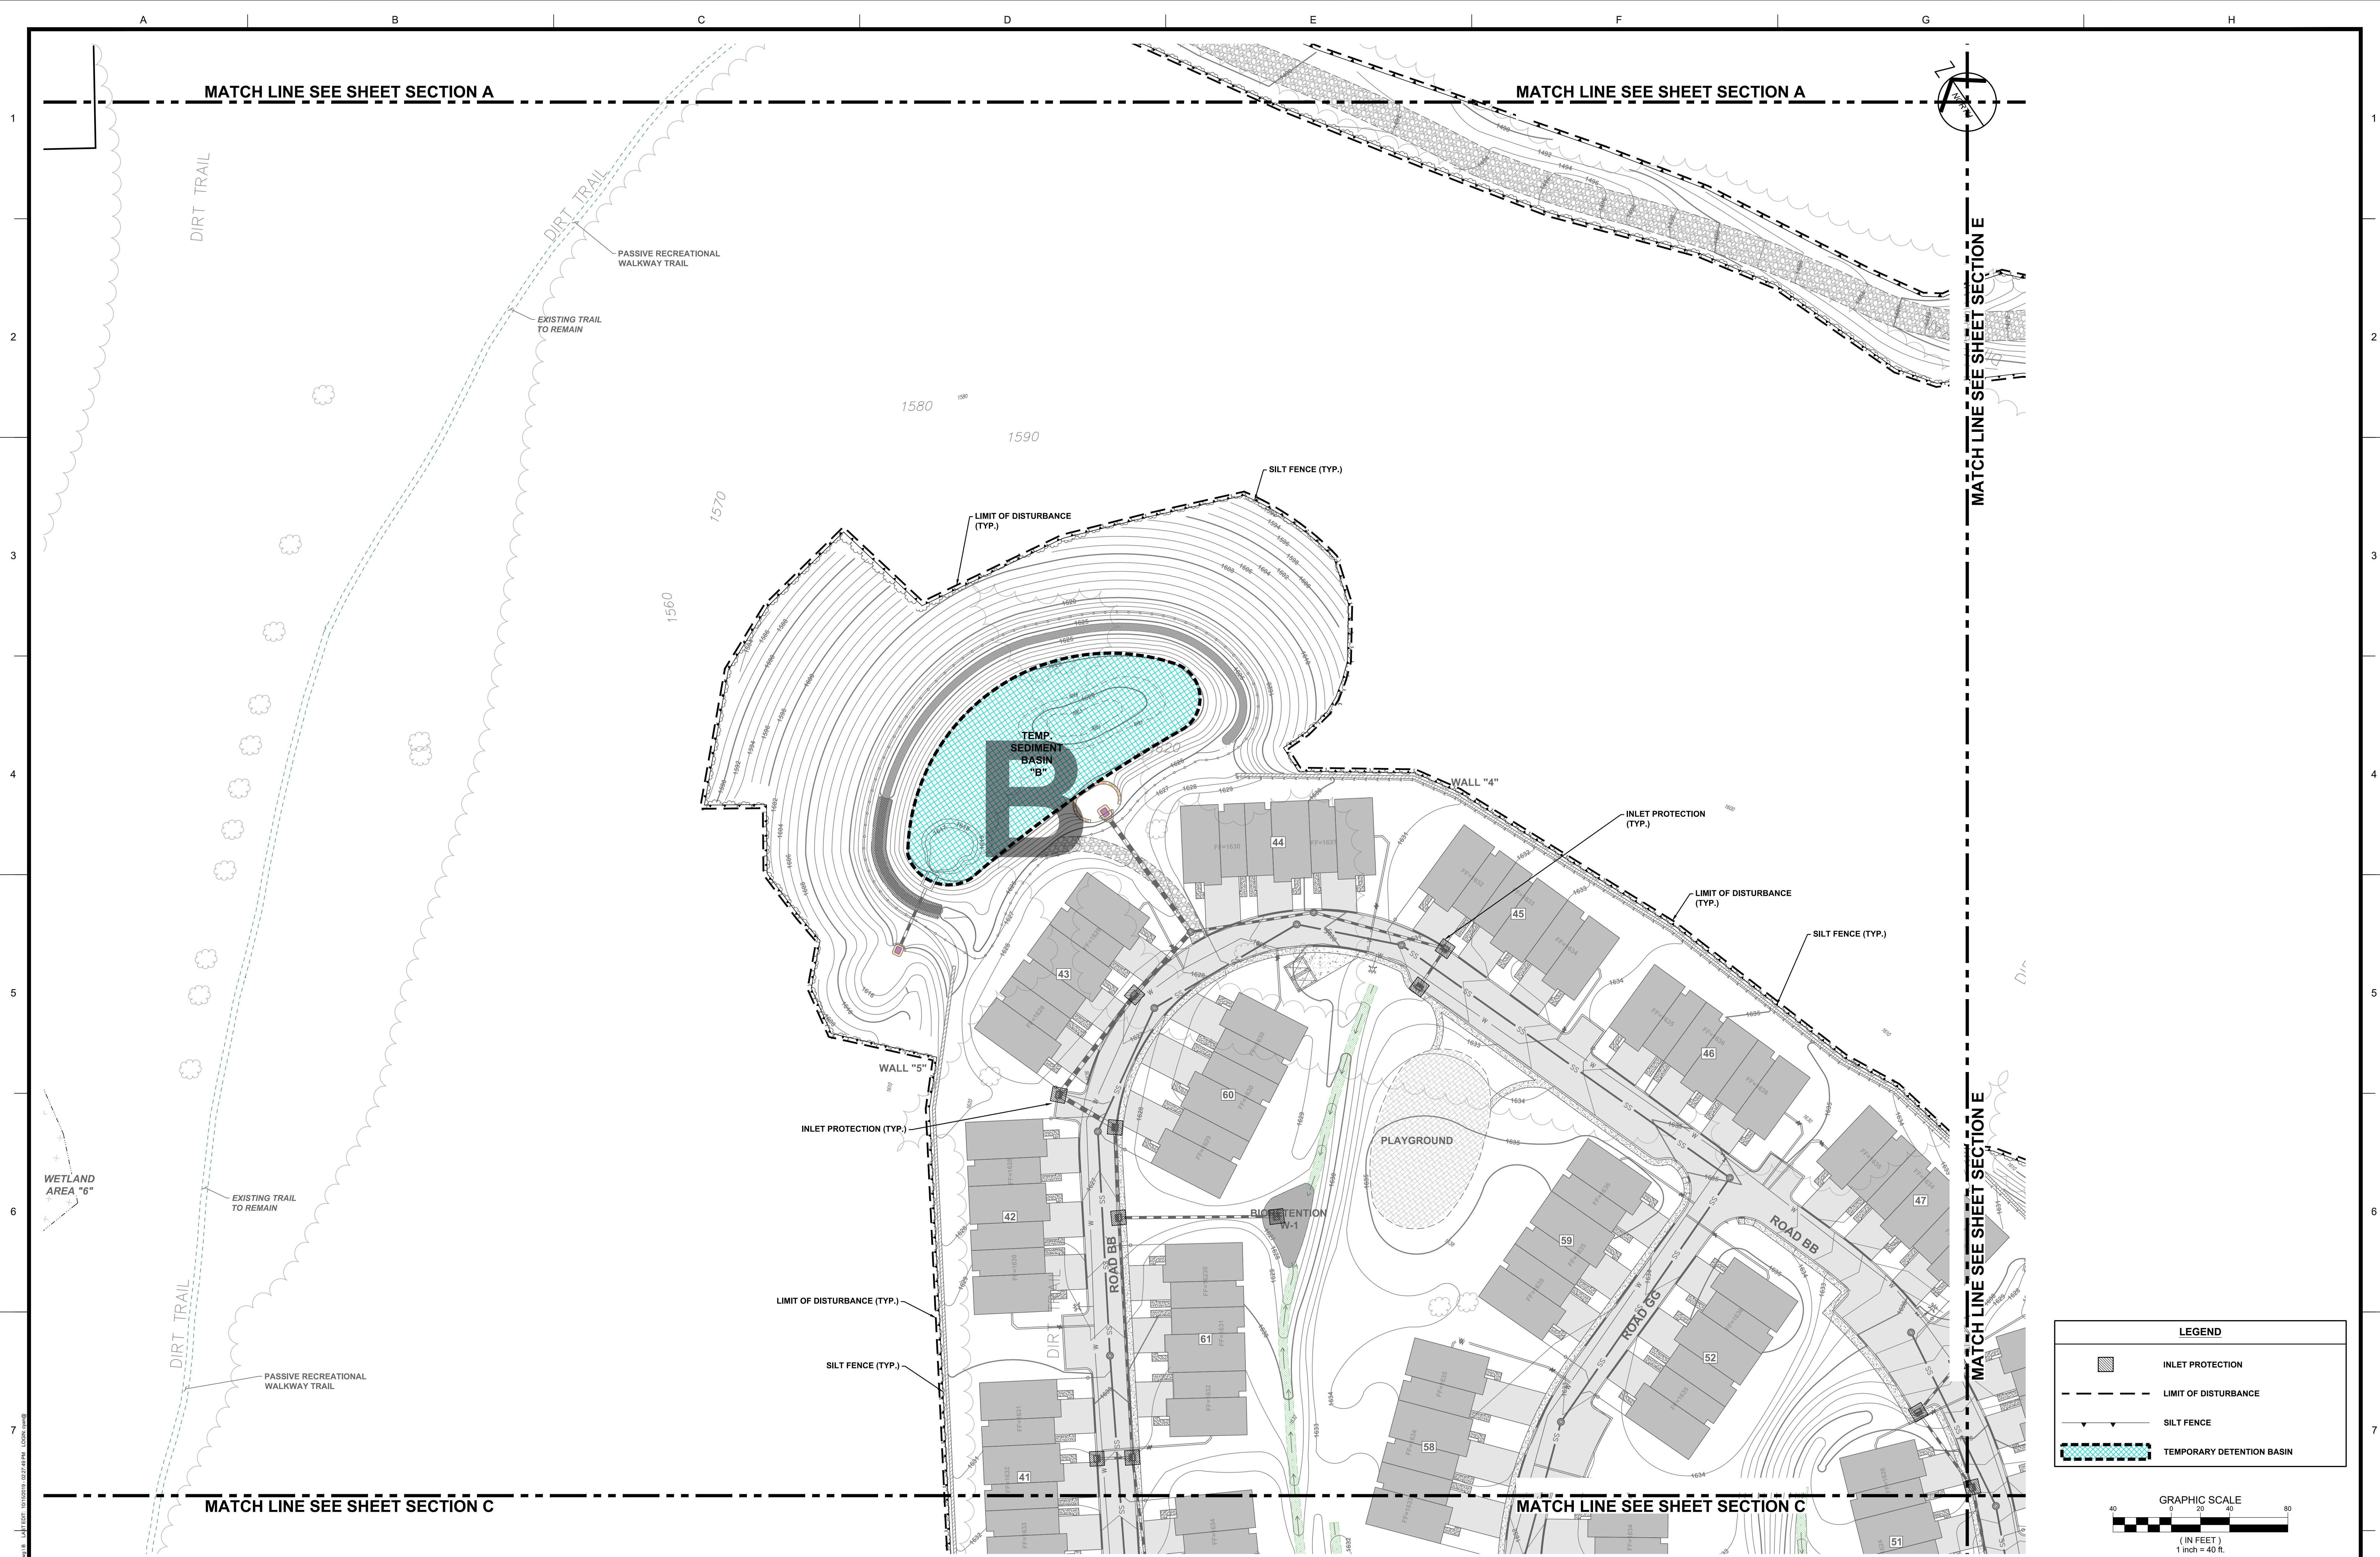

LEGEND	
	INLET PROTECTION
	LIMIT OF DISTURBANCE
	SILT FENCE
	TEMPORARY DETENTION BASIN

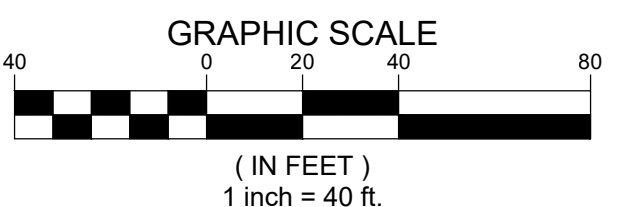

It is a violation of NYS Education Law, Article 14 Section 7202(2), for any person, while he is acting under the direction of a licensed professional engineer or land surveyor, to alter, delete, add, or otherwise change any information on a drawing or surveyor is altered, the altering engineer or land surveyor shall file to the filed drawing or surveyor, the signature and the date of such alteration, and a specific description of the alteration.


ALL DRAWINGS MUST BE VERIFIED BY THE CONTRACTOR, NOTARY PALLAS, SKOLKOWSKI, AND SARTOR OF ANY CONFLICTS, ERRORS, AMBIGUITIES OR DISCREPANCIES IN THE CONTRACT OR DRAWINGS. THE CONTRACTOR SHALL BE RESPONSIBLE FOR ANY CONFLICTS OR ERRORS.

ALL DIMENSIONS SHALL BE AS NOTED IN WORDS OR NUMBERS ON THE CONTRACT DRAWINGS. DO NOT SCALE THE DRAWINGS TO DETERMINE DIMENSIONS.

THESE CONTRACT DRAWINGS CONTAIN DATA INTENDED SPECIFICALLY FOR THE NOTED PROJECT. ANY CHANGES TO THE CONTRACT OR DRAWINGS OR EXTENSION OF THIS PROJECT OR FOR REUSE ON ANY OTHER PROJECT.

COPYRIGHT AND MODIFICATION RIGHTS OF PALLAS, SKOLKOWSKI, AND SARTOR WITHOUT THE WRITTEN PERMISSION OF PALLAS, SKOLKOWSKI, AND SARTOR IS PROHIBITED.

COPYRIGHT 1979 PALLAS, SKOLKOWSKI, AND SARTOR - ALL RIGHTS RESERVED.

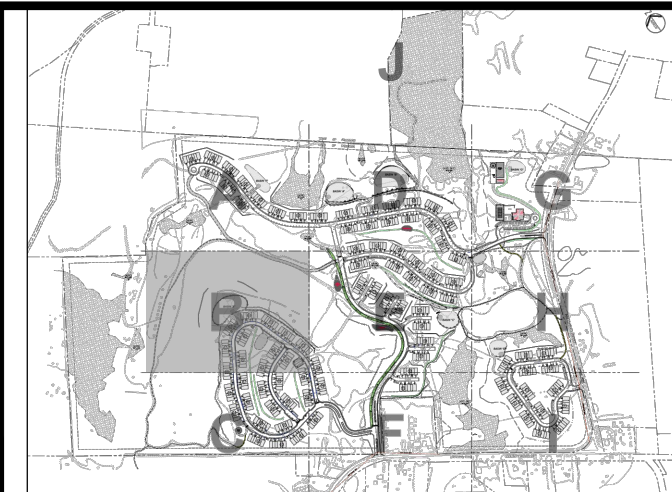

CONSULTANTS

PS&S
integrating design & engineering

67A MOUNTAIN BOULEVARD EXTENSION
P.O. BOX 4039
WARREN, NEW JERSEY 07059
PHONE: (732) 560-9700
FAX: (732) 560-9768

LISA A. DIGEROLAMO, P.E.
PROFESSIONAL ENGINEER
NEW YORK LIC. NO. 086749

SIGNATURE DATE

[illegible]

PROJECT TITLE

PRELIMINARY & FINAL SITE PLAN

Gan-Eden Estates

TOWN OF THOMPSON SULLIVAN COUNTY NEW YORK

TAX LOT
SECTION 2,
BLOCK 1/ LOT 6.3

SHEET TITLE

**SOIL EROSION AND
SEDIMENT CONTROL
PLAN**

(SECTION B)

INITIAL DATE	JOB NO.
OCT. 15, 2019	01895.0053
SCALE	B/O
1" = 40'	
DRAWN	SHEET NO.
C.Y. / F.M.	C-08B
CHKD.	
L.A.D.	47 OF 103