



It is a violation of WIS Eminent Law, Article 14 Section 720.2, for any person, unless he is acting under the direction of a licensed professional engineer or land surveyor, to prepare, alter, copy, reproduce, duplicate, make, cause to be made, or use any drawing or plan which contains information which is confidential or proprietary to another person if such drawing or plan or any portion thereof is altered, the altering engineer or land surveyor and shall file the alteration with the Department of Transportation, State of Wisconsin, and the Department of Natural Resources, and the Department of Agriculture and the date of such alteration, and a specific description of the alteration.


ALL DIMENSIONS MUST BE VERIFIED BY THE CONTRACTOR, NOTOY PAULIUS, SKOLONGSKI AND SARTORI OF ANY CONFLICTS, ERRORS, AMBIGUITIES OR DISCREPANCIES IN THE CONTRACT DRAWINGS. IT IS THE RESPONSIBILITY OF THE CONTRACTOR TO VERIFY ALL DIMENSIONS SHOWN ON THE CONTRACT DRAWINGS.

ALL DIMENSIONS SHALL BE AS NOTED IN WORDS OR NUMBERS ON THE CONTRACT DRAWINGS. DO NOT SCALE THE DRAWINGS TO DETERMINE DIMENSIONS.

THESE CONTRACT DRAWINGS CONTAIN DATA INTENDED SPECIFICALLY FOR THE NOTED PROJECT. THESE CONTRACT DRAWINGS ARE NOT TO BE USED FOR EXTENDING OR THIS PROJECT OR FOR REUSE ON ANY OTHER PROJECT.

THE COPYING AND/OR MODIFICATION OF THIS DOCUMENT OR ANY PORTION THEREOF WITHOUT THE WRITTEN PERMISSION OF NOTOY PAULIUS, SKOLONGSKI AND SARTORI IS PROHIBITED.

COPYRIGHT 2019 PAULIUS, SKOLONGSKI, AND SARTORI - ALL RIGHTS RESERVED

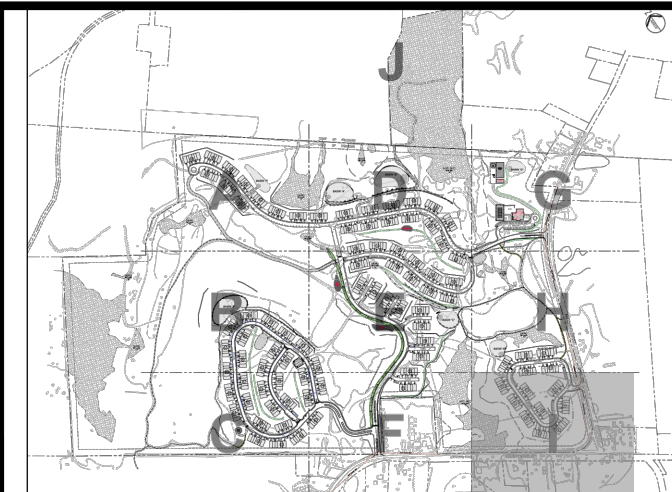

CONSULTANTS

PS&S
integrating design & engineering

67A MOUNTAIN BOULEVARD EXTENSION
P.O.BOX 4039
WARREN, NEW JERSEY 07059
PHONE: (732) 560-9700
FAX: (732) 560-9768

LISA A. DIGEROLAMO, P.E.
PROFESSIONAL ENGINEER
NEW YORK LIC. NO. 086749

SIGNATURE _____ DATE _____

[illegible]

PROJECT TITLE

PRELIMINARY & FINAL SITE PLAN

Gan-Eden Estates

TOWN OF THOMPSON SULLIVAN COUNTY NEW YORK

TAX LOT
SECTION 2,
BLOCK 1/ LOT 6.3

SHEET TITLE

SOIL EROSION AND SEDIMENT CONTROL PLAN (SECTION I)

INITIAL DATE	JOB NO.
OCT. 15, 2019	01895.0053
SCALE	B/O
1" = 40'	
DRAWN	SHEET NO.
C.Y. / F.M.	C-081
CHKD.	
L.A.D.	54 OF 103