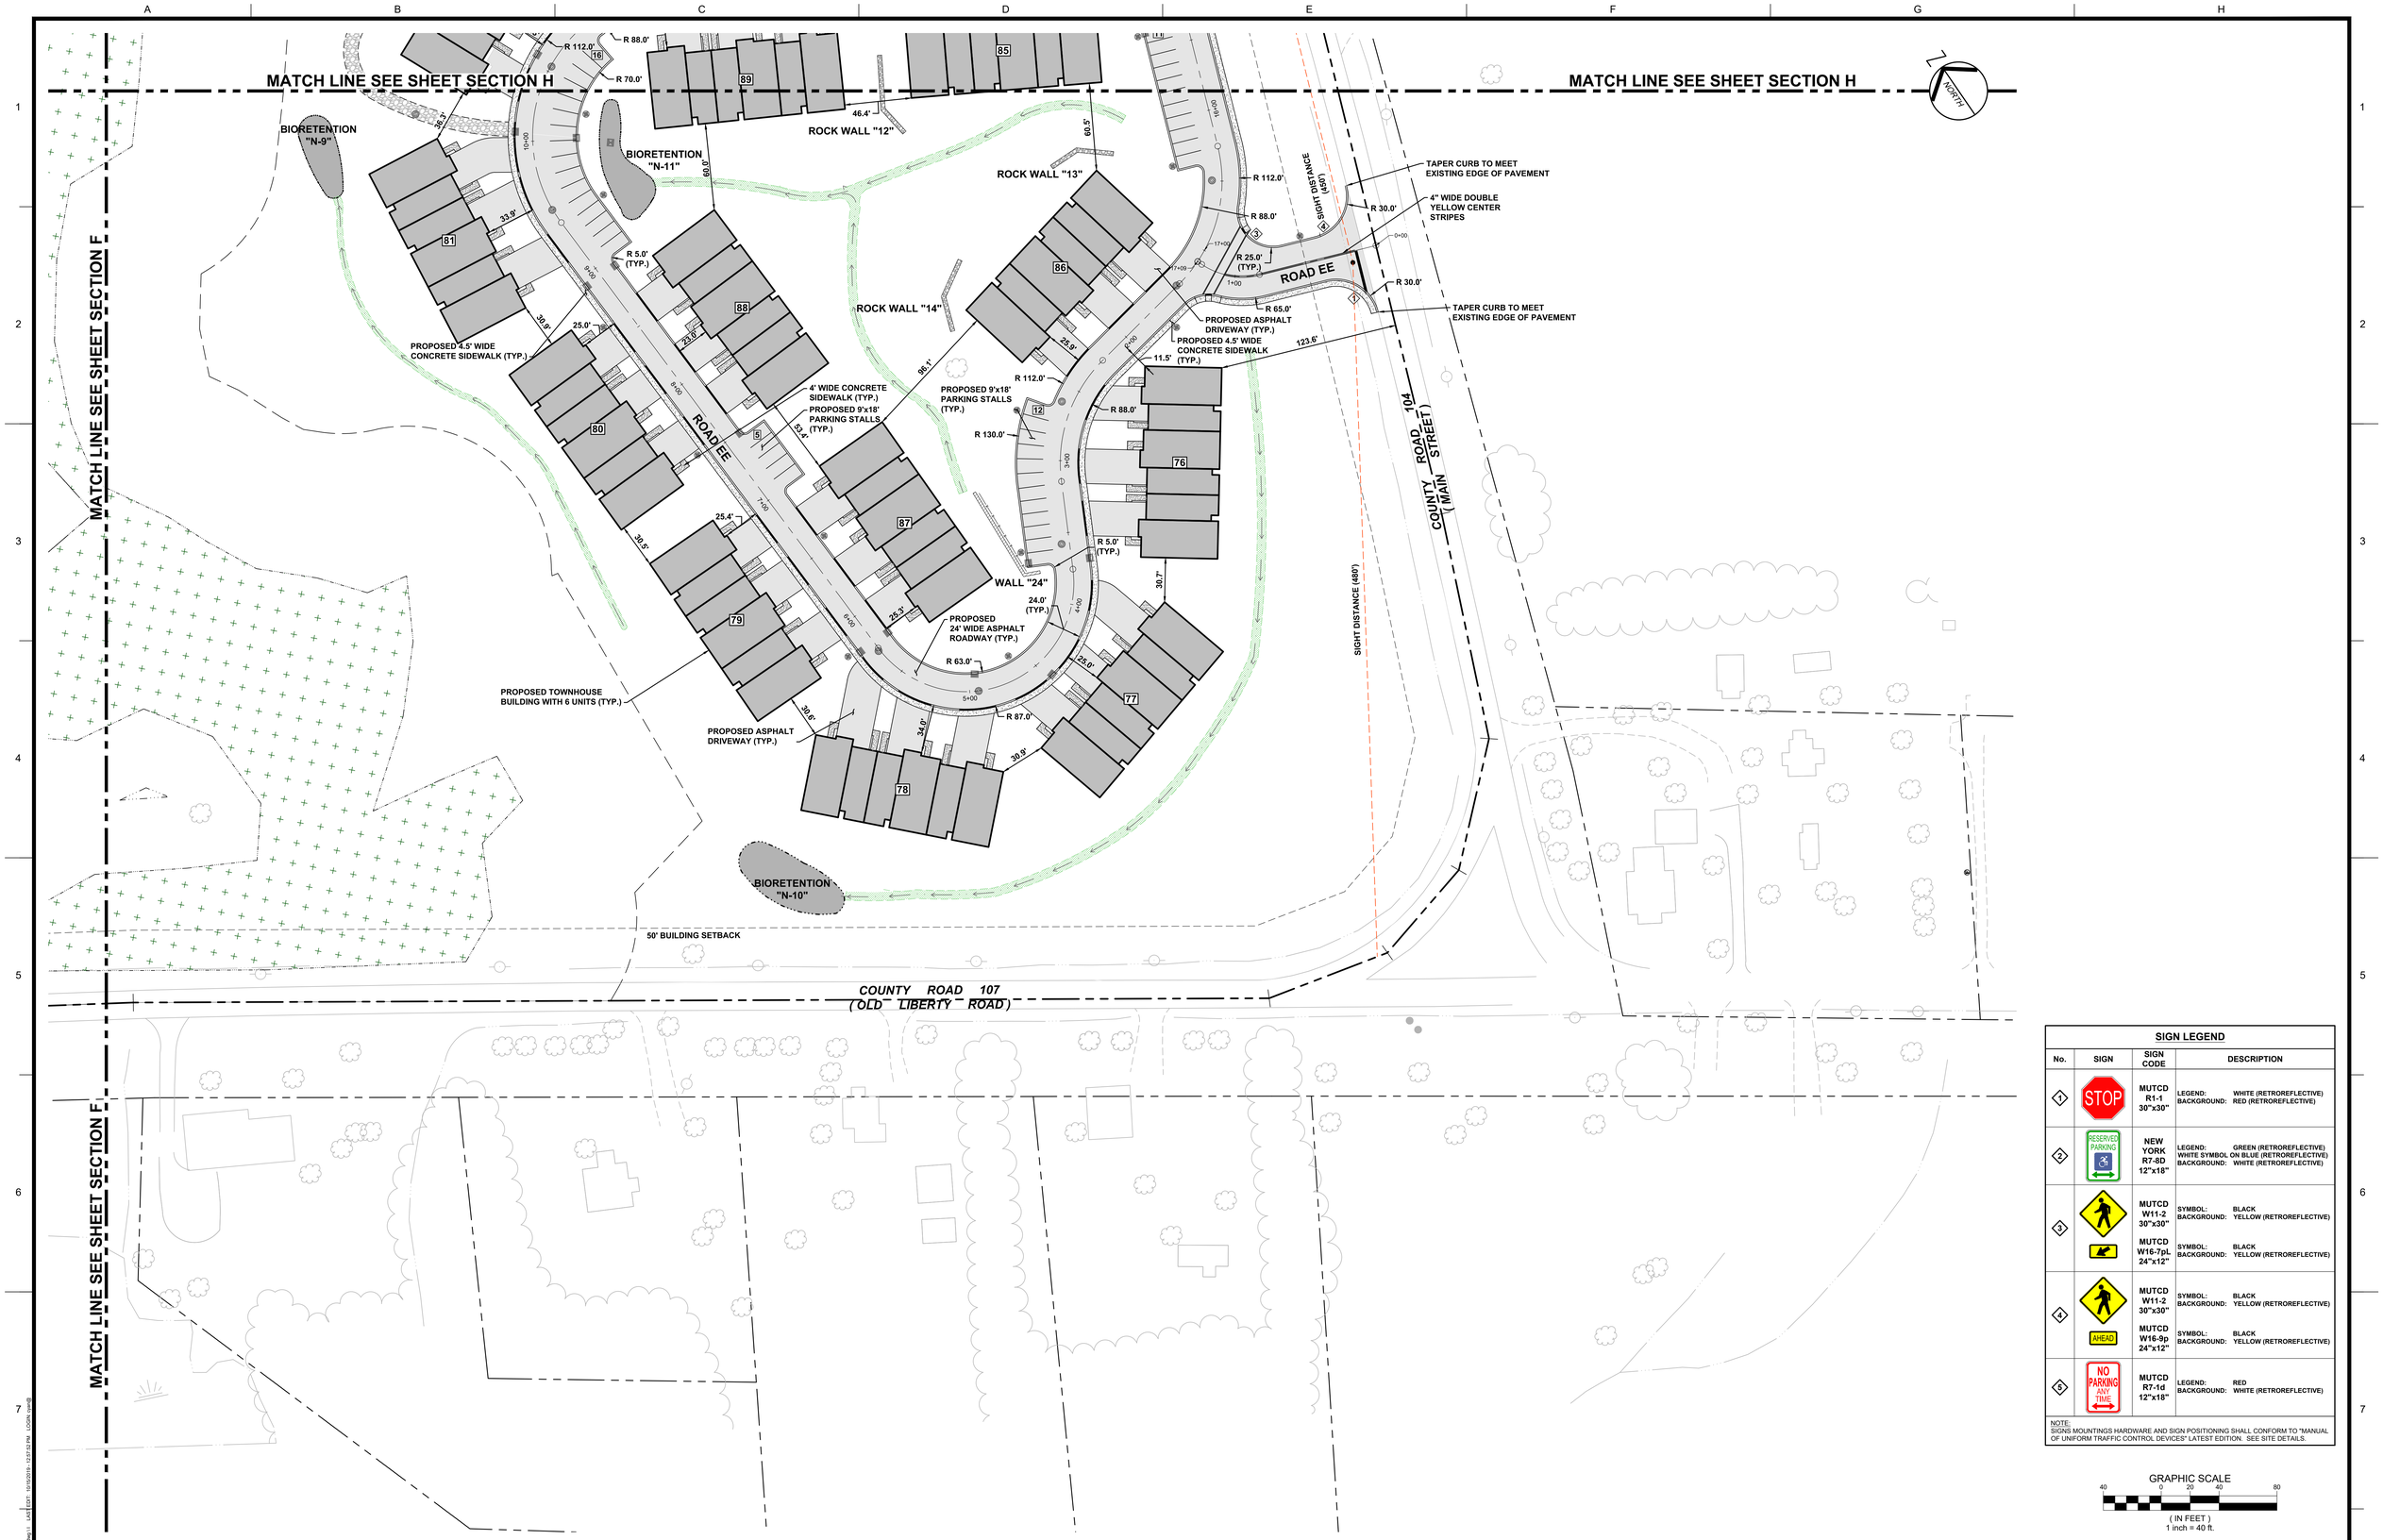

SIGN LEGEND

No.	SIGN	SIGN CODE	DESCRIPTION
1	STOP	MUTCD R1-1 30"x30"	LEGEND: WHITE (RETROREFLECTIVE) BACKGROUND: RED (RETROREFLECTIVE)
2	RESERVED PARKING	NEW YORK R7-8D 12"x18"	LEGEND: GREEN (RETROREFLECTIVE) WHITE SYMBOL ON BLUE (RETROREFLECTIVE) BACKGROUND: WHITE (RETROREFLECTIVE)
3		MUTCD W11-2 30"x30" MUTCD W16-7pL 24"x12"	SYMBOL: BLACK BACKGROUND: YELLOW (RETROREFLECTIVE) SYMBOL: BLACK BACKGROUND: YELLOW (RETROREFLECTIVE)
4	AHEAD	MUTCD W11-2 30"x30" MUTCD W16-9p 24"x12"	SYMBOL: BLACK BACKGROUND: YELLOW (RETROREFLECTIVE) SYMBOL: BLACK BACKGROUND: YELLOW (RETROREFLECTIVE)
5	NO PARKING ANY TIME	MUTCD R7-1d 12"x18"	LEGEND: RED BACKGROUND: WHITE (RETROREFLECTIVE)

NOTE:
SIGNS MOUNTINGS HARDWARE AND SIGN POSITIONING SHALL CONFORM TO "MANUAL OF UNIFORM TRAFFIC CONTROL DEVICES" LATEST EDITION. SEE SITE DETAILS.

GRAPHIC SCALE
40 0 20 40 80
(IN FEET)
1 inch = 40 ft.

It is a violation of NYS Education Law, Article 145 Section 7209.2, for any person, unless he is acting under the direction of a licensed professional engineer or land surveyor, to alter in any way. If an item bearing the seal of an engineer or land surveyor is affixed to this drawing, it an item bearing the seal shall affix to the item his seal and the notation "altered by" followed by his signature and the date of such alteration, and a specific description of the alteration.

ALL DIMENSIONS MUST BE VERIFIED BY THE CONTRACTOR. NOTIFY PAULUS, SOKOLOWSKI AND SARTOR OF ANY CONFLICTS, ERRORS, AMBIGUITIES OR DISCREPANCIES IN THE CONTRACT DRAWINGS OR SPECIFICATIONS BEFORE PROCEEDING WITH CONSTRUCTION.

ALL DIMENSIONS SHALL BE AS NOTED IN WORDS OR NUMBERS ON THE CONTRACT DRAWINGS. DO NOT SCALE THE DRAWINGS TO DETERMINE DIMENSIONS.

THESE CONTRACT DRAWINGS CONTAIN DATA INTENDED SPECIFICALLY FOR THE NOTED PROJECT AND CLIENT. THEY ARE NOT INTENDED FOR USE ON EXTENSIONS OF THIS PROJECT OR FOR REUSE ON ANY OTHER PROJECT.

THE COPYING AND/OR MODIFICATION OF THIS DOCUMENT OR ANY PORTION THEREOF WITHOUT THE WRITTEN PERMISSION OF PAULUS, SOKOLOWSKI, AND SARTOR IS PROHIBITED.

COPYRIGHT 2019 PAULUS, SOKOLOWSKI, AND SARTOR – ALL RIGHTS RESERVED.

CONSULTANTS
PS&S
integrating design & engineering
67A MOUNTAIN BOULEVARD EXTENSION
P.O.BOX 4039
WARREN, NEW JERSEY 07059
PHONE:(732) 560-9700
FAX: (732) 560-9768

LISA A. DIGEROLAMO, P.E.
PROFESSIONAL ENGINEER
NEW YORK LIC. NO. 086749
DRAFT
SIGNATURE DATE

REVISIONS/ISSUES

REV	DATE	DESCRIPTION

PROJECT TITLE
PRELIMINARY & FINAL SITE PLAN
Gan-Eden Estates
TOWN OF THOMPSON SULLIVAN COUNTY NEW YORK

TAX LOT
SECTION 2,
BLOCK 1/ LOT 6.3

SHEET TITLE
SITE PLAN
(SECTION I)

INITIAL DATE OCT. 15, 2019	JOB NO. 01895.0053
SCALE 1" = 40'	B/O
DRAWN C.Y. / F.M.	SHEET NO.
CHKD. L.A.D.	C-04I 13 OF 103