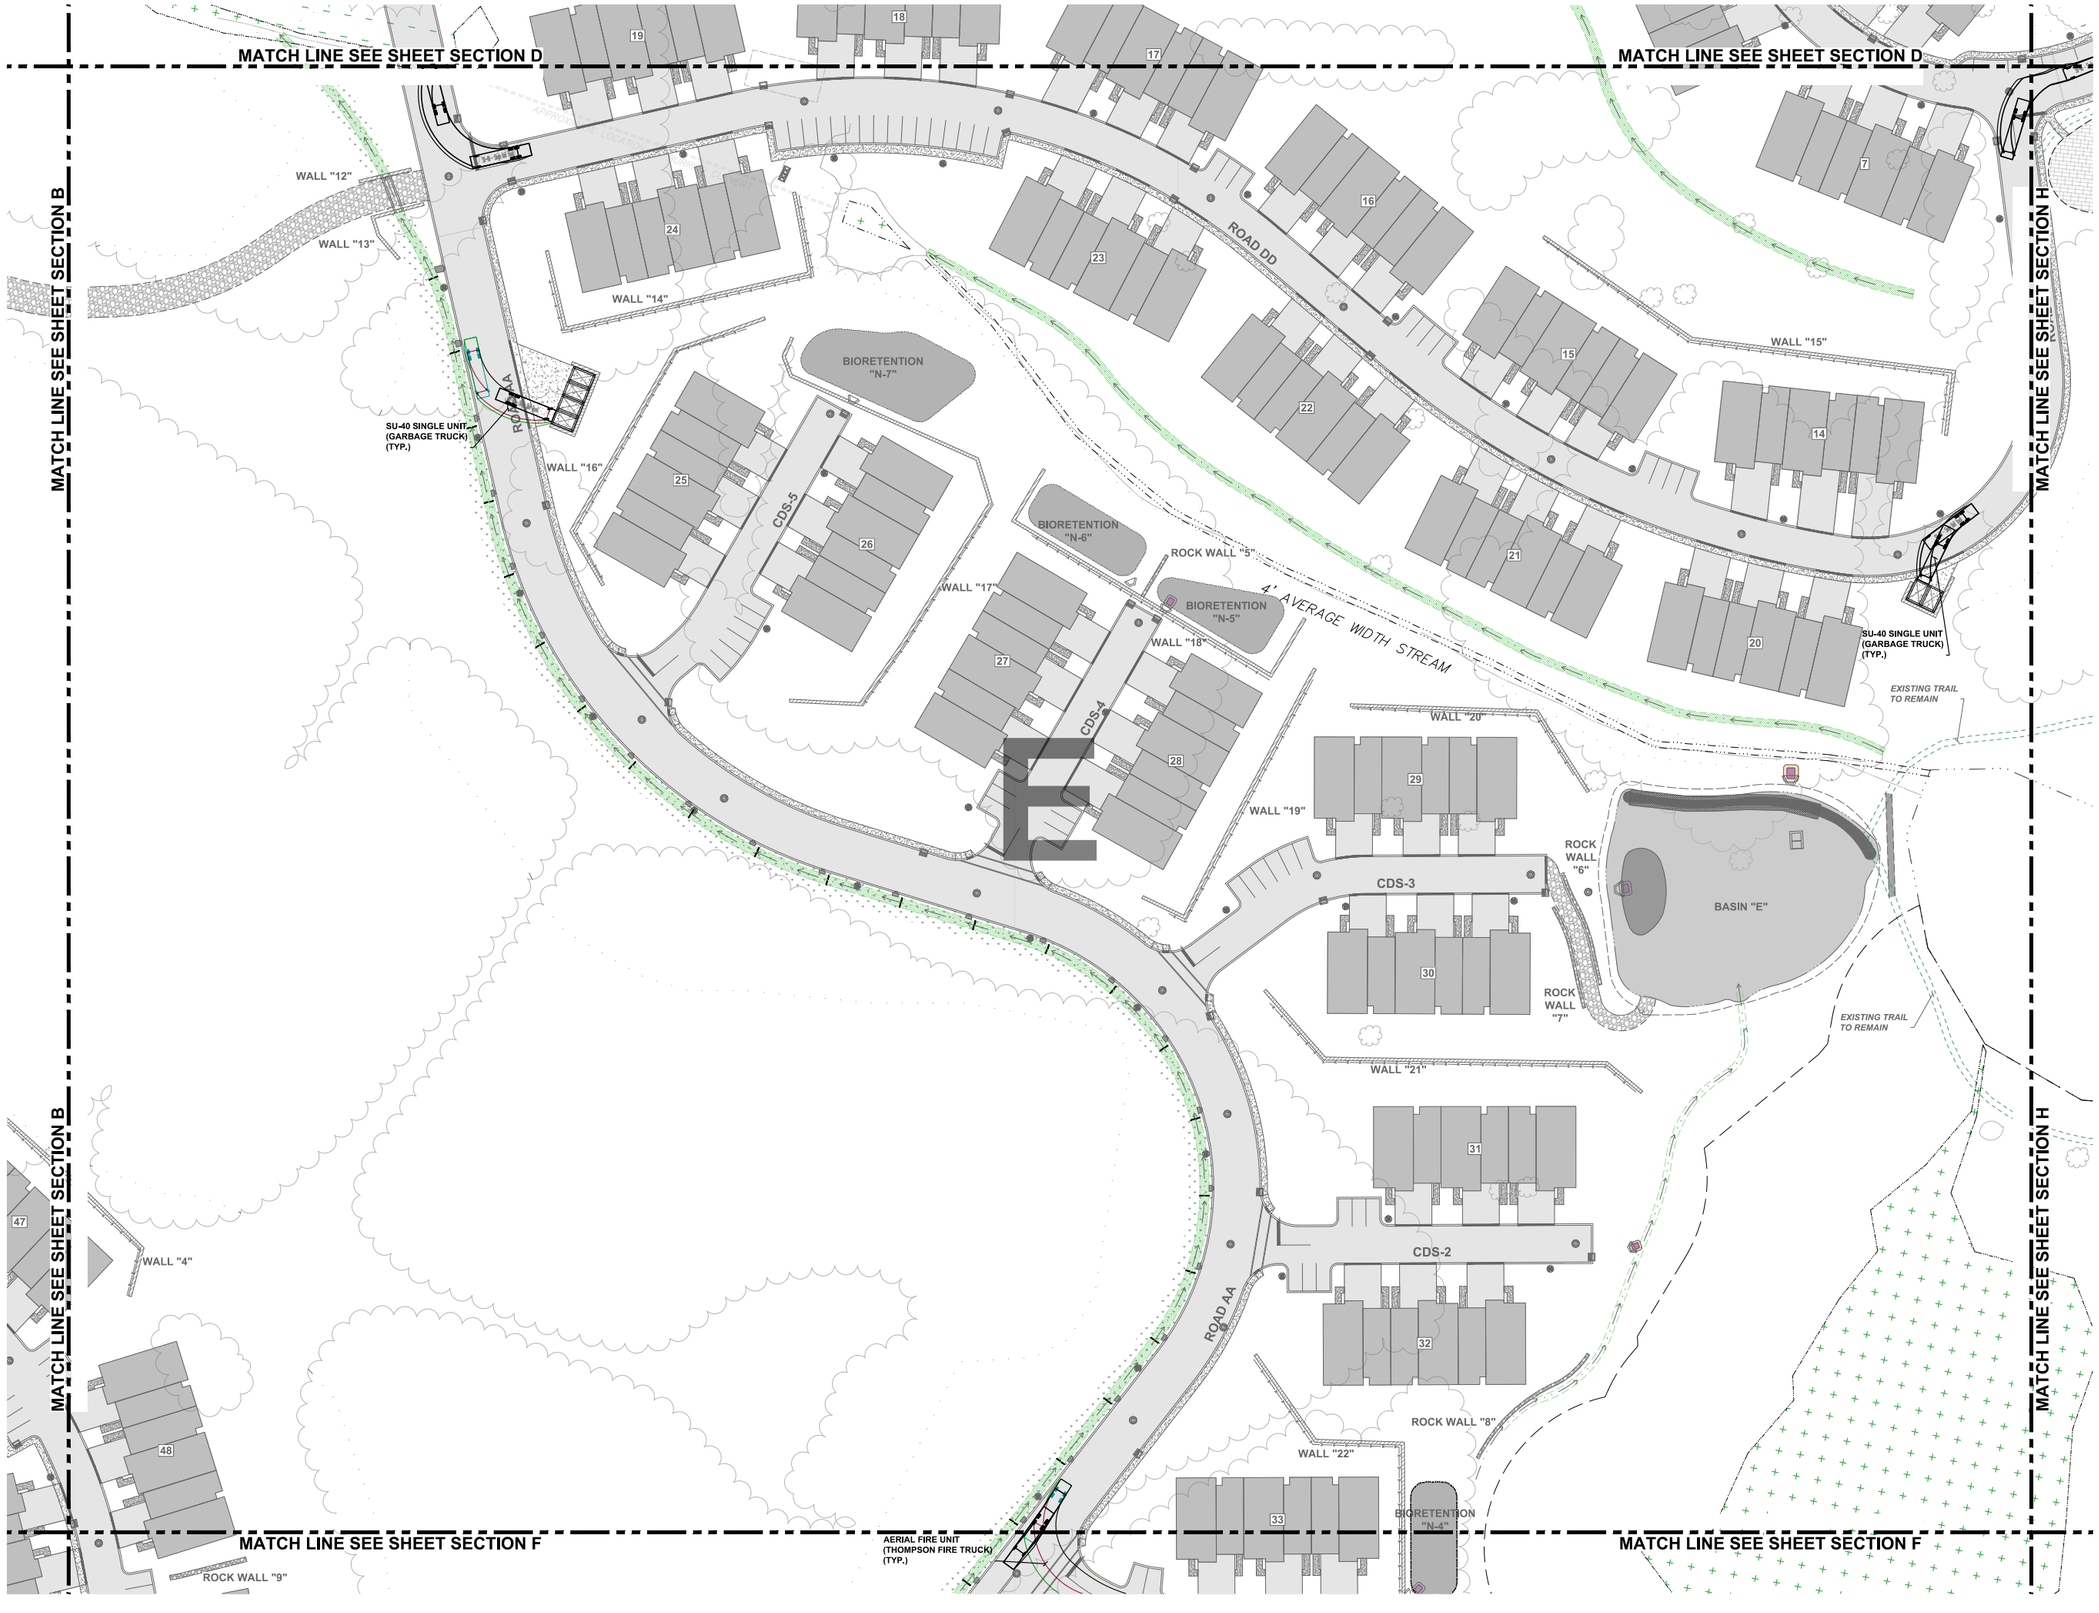
MATCH LINE SEE SHEET SECTION D
MATCH LINE SEE SHEET SECTION D
MATCH LINE SEE SHEET SECTION B
MATCH LINE SEE SHEET SECTION B
MATCH LINE SEE SHEET SECTION H
MATCH LINE SEE SHEET SECTION H
MATCH LINE SEE SHEET SECTION F
MATCH LINE SEE SHEET SECTION F
WALL "12"
WALL "13"
WALL "14"
WALL "15"
WALL "16"
WALL "17"
WALL "18"
WALL "19"
WALL "20"
WALL "21"
WALL "22"
WALL "4"
ROCK WALL "5"
ROCK WALL "6"
ROCK WALL "7"
ROCK WALL "8"
ROCK WALL "9"
BIORETENTION "N-7"
BIORETENTION "N-6"
BIORETENTION "N-5"
BIORETENTION "N-4"
BASIN "E"
CDS-5
CDS-4
CDS-3
CDS-2
ROAD DD
ROAD AA
4' AVERAGE WIDTH STREAM
SU-40 SINGLE UNIT (GARBAGE TRUCK) (TYP.)
SU-40 SINGLE UNIT (GARBAGE TRUCK) (TYP.)
AERIAL FIRE UNIT (THOMPSON FIRE TRUCK) (TYP.)
EXISTING TRAIL TO REMAIN
EXISTING TRAIL TO REMAIN
E
7
14
15
16
17
18
19
20
21
22
23
24
25
26
27
28
29
30
31
32
33
47
48